



# 1<sup>st</sup> Floor

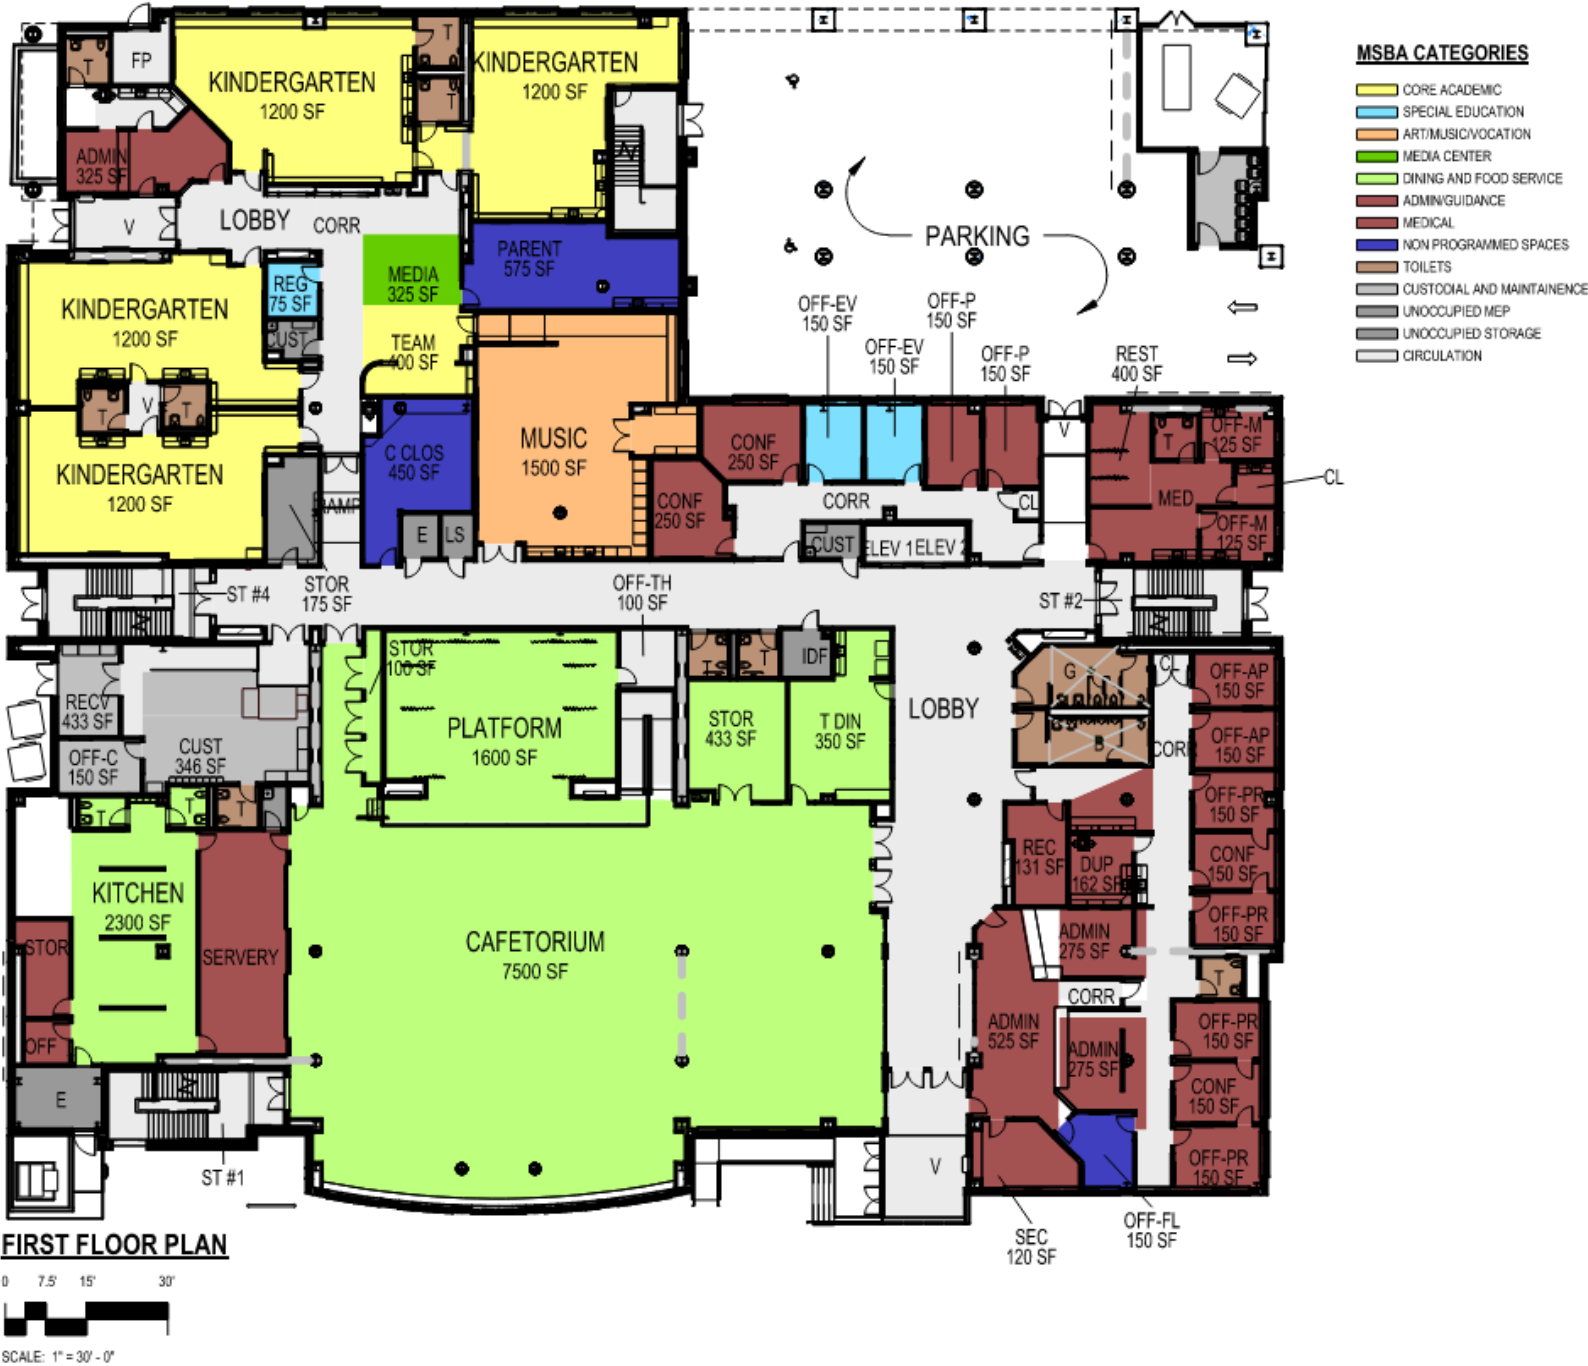



# 2<sup>nd</sup> Floor



# Second Floor Play Area

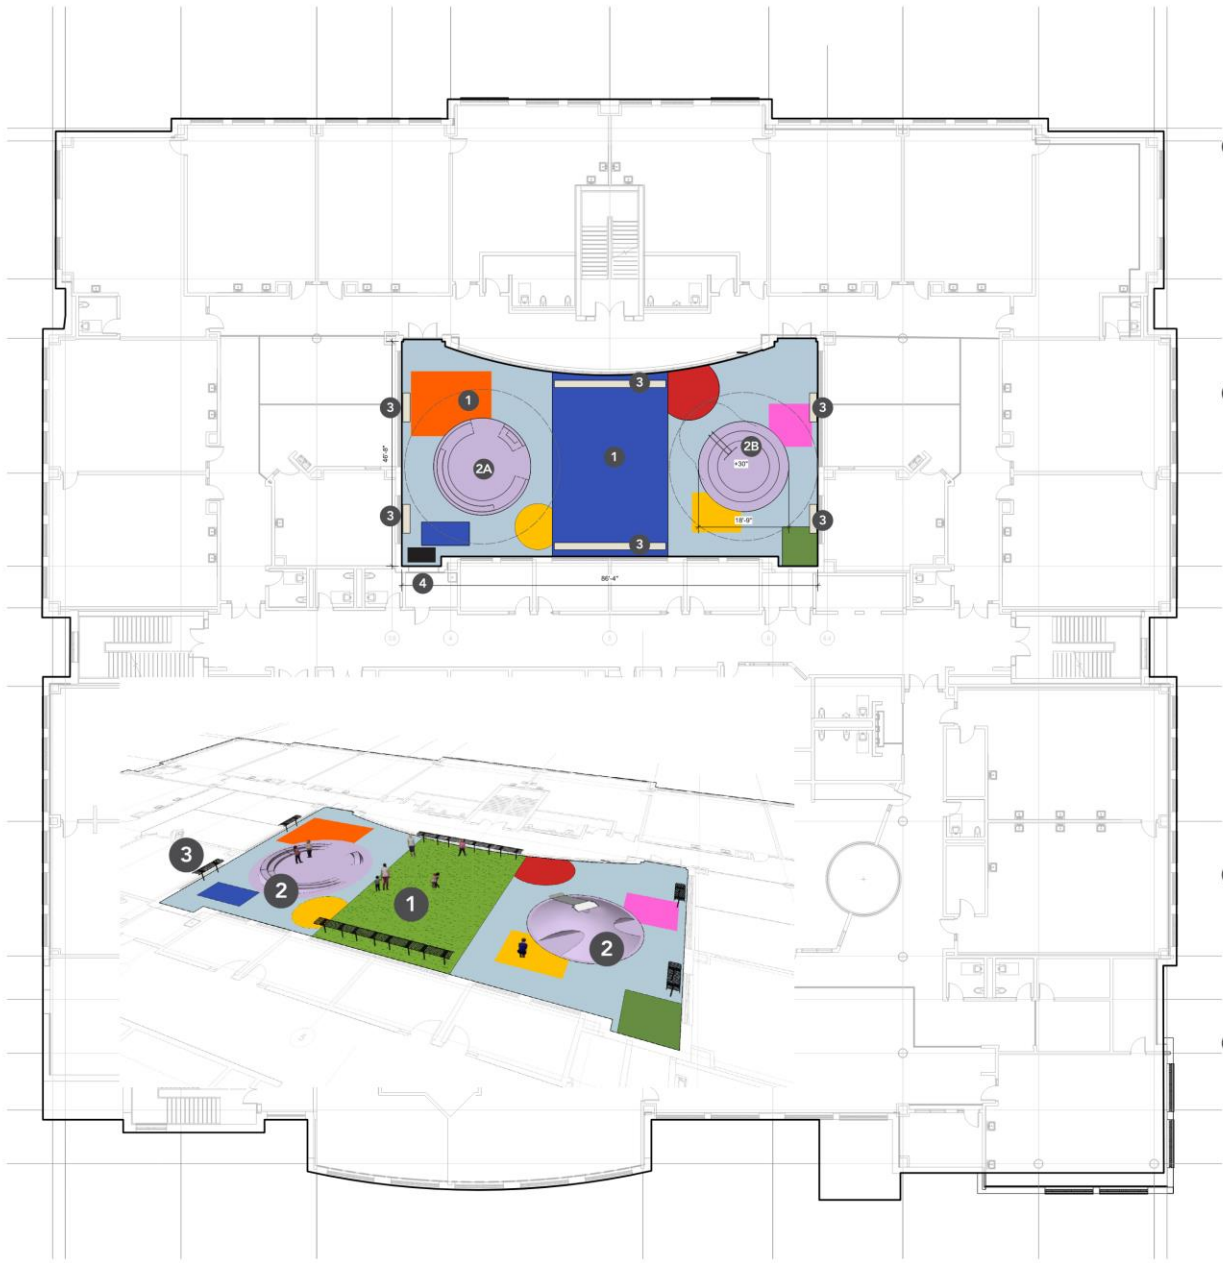

## PRECEDENT IMAGERY

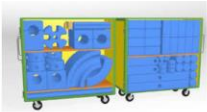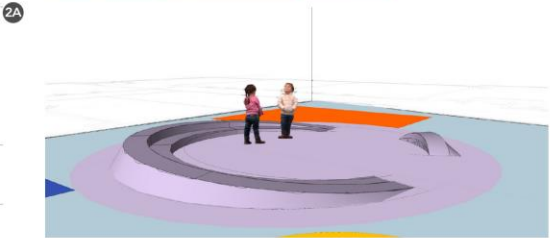

# 3<sup>rd</sup> Floor





# 4<sup>th</sup> Floor



**4TH FLOOR PLAN**

0 7.5' 15' 30'

SCALE: 1" = 30' - 0"

# 5<sup>th</sup> Floor



**5TH FLOOR PLAN**  
0 7.5' 15' 30'  
SCALE: 1" = 30' - 0"

# Roof Top Play Area

