



## FIRST FLOOR




## SECOND FLOOR



## THIRD FLOOR



FOURTH FLOOR

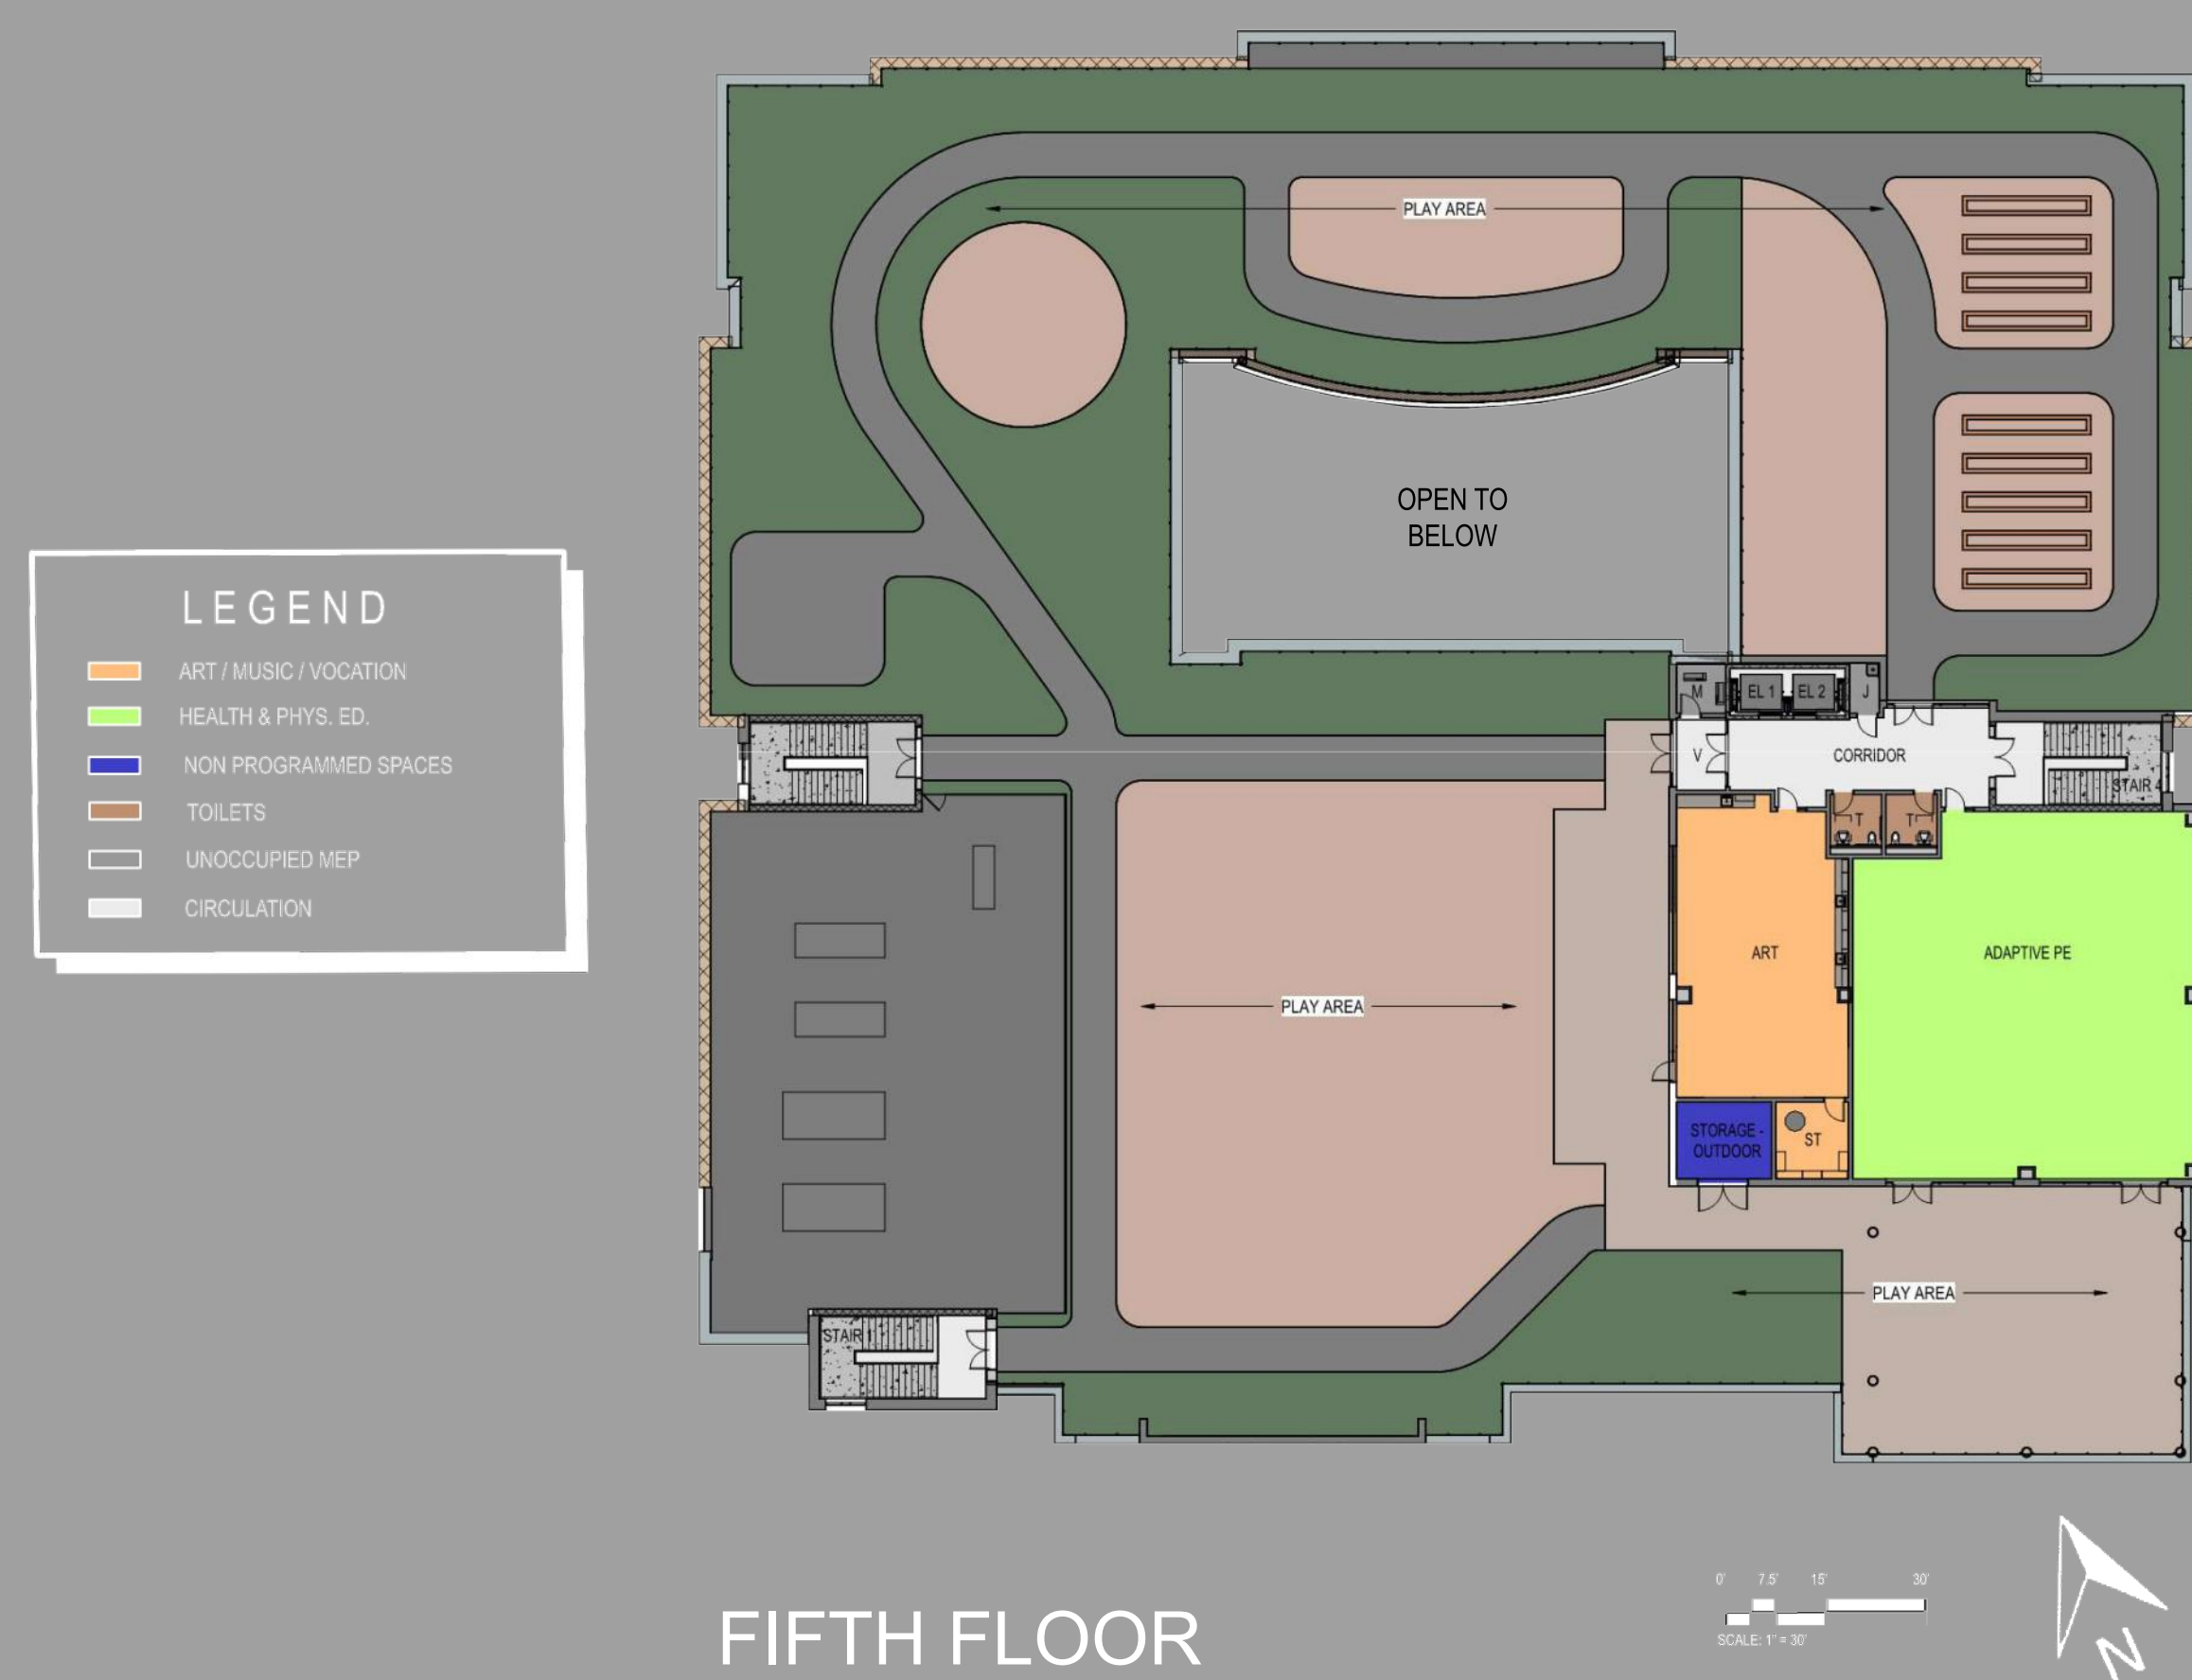

## FIFTH FLOOR



## SITE PLAN

